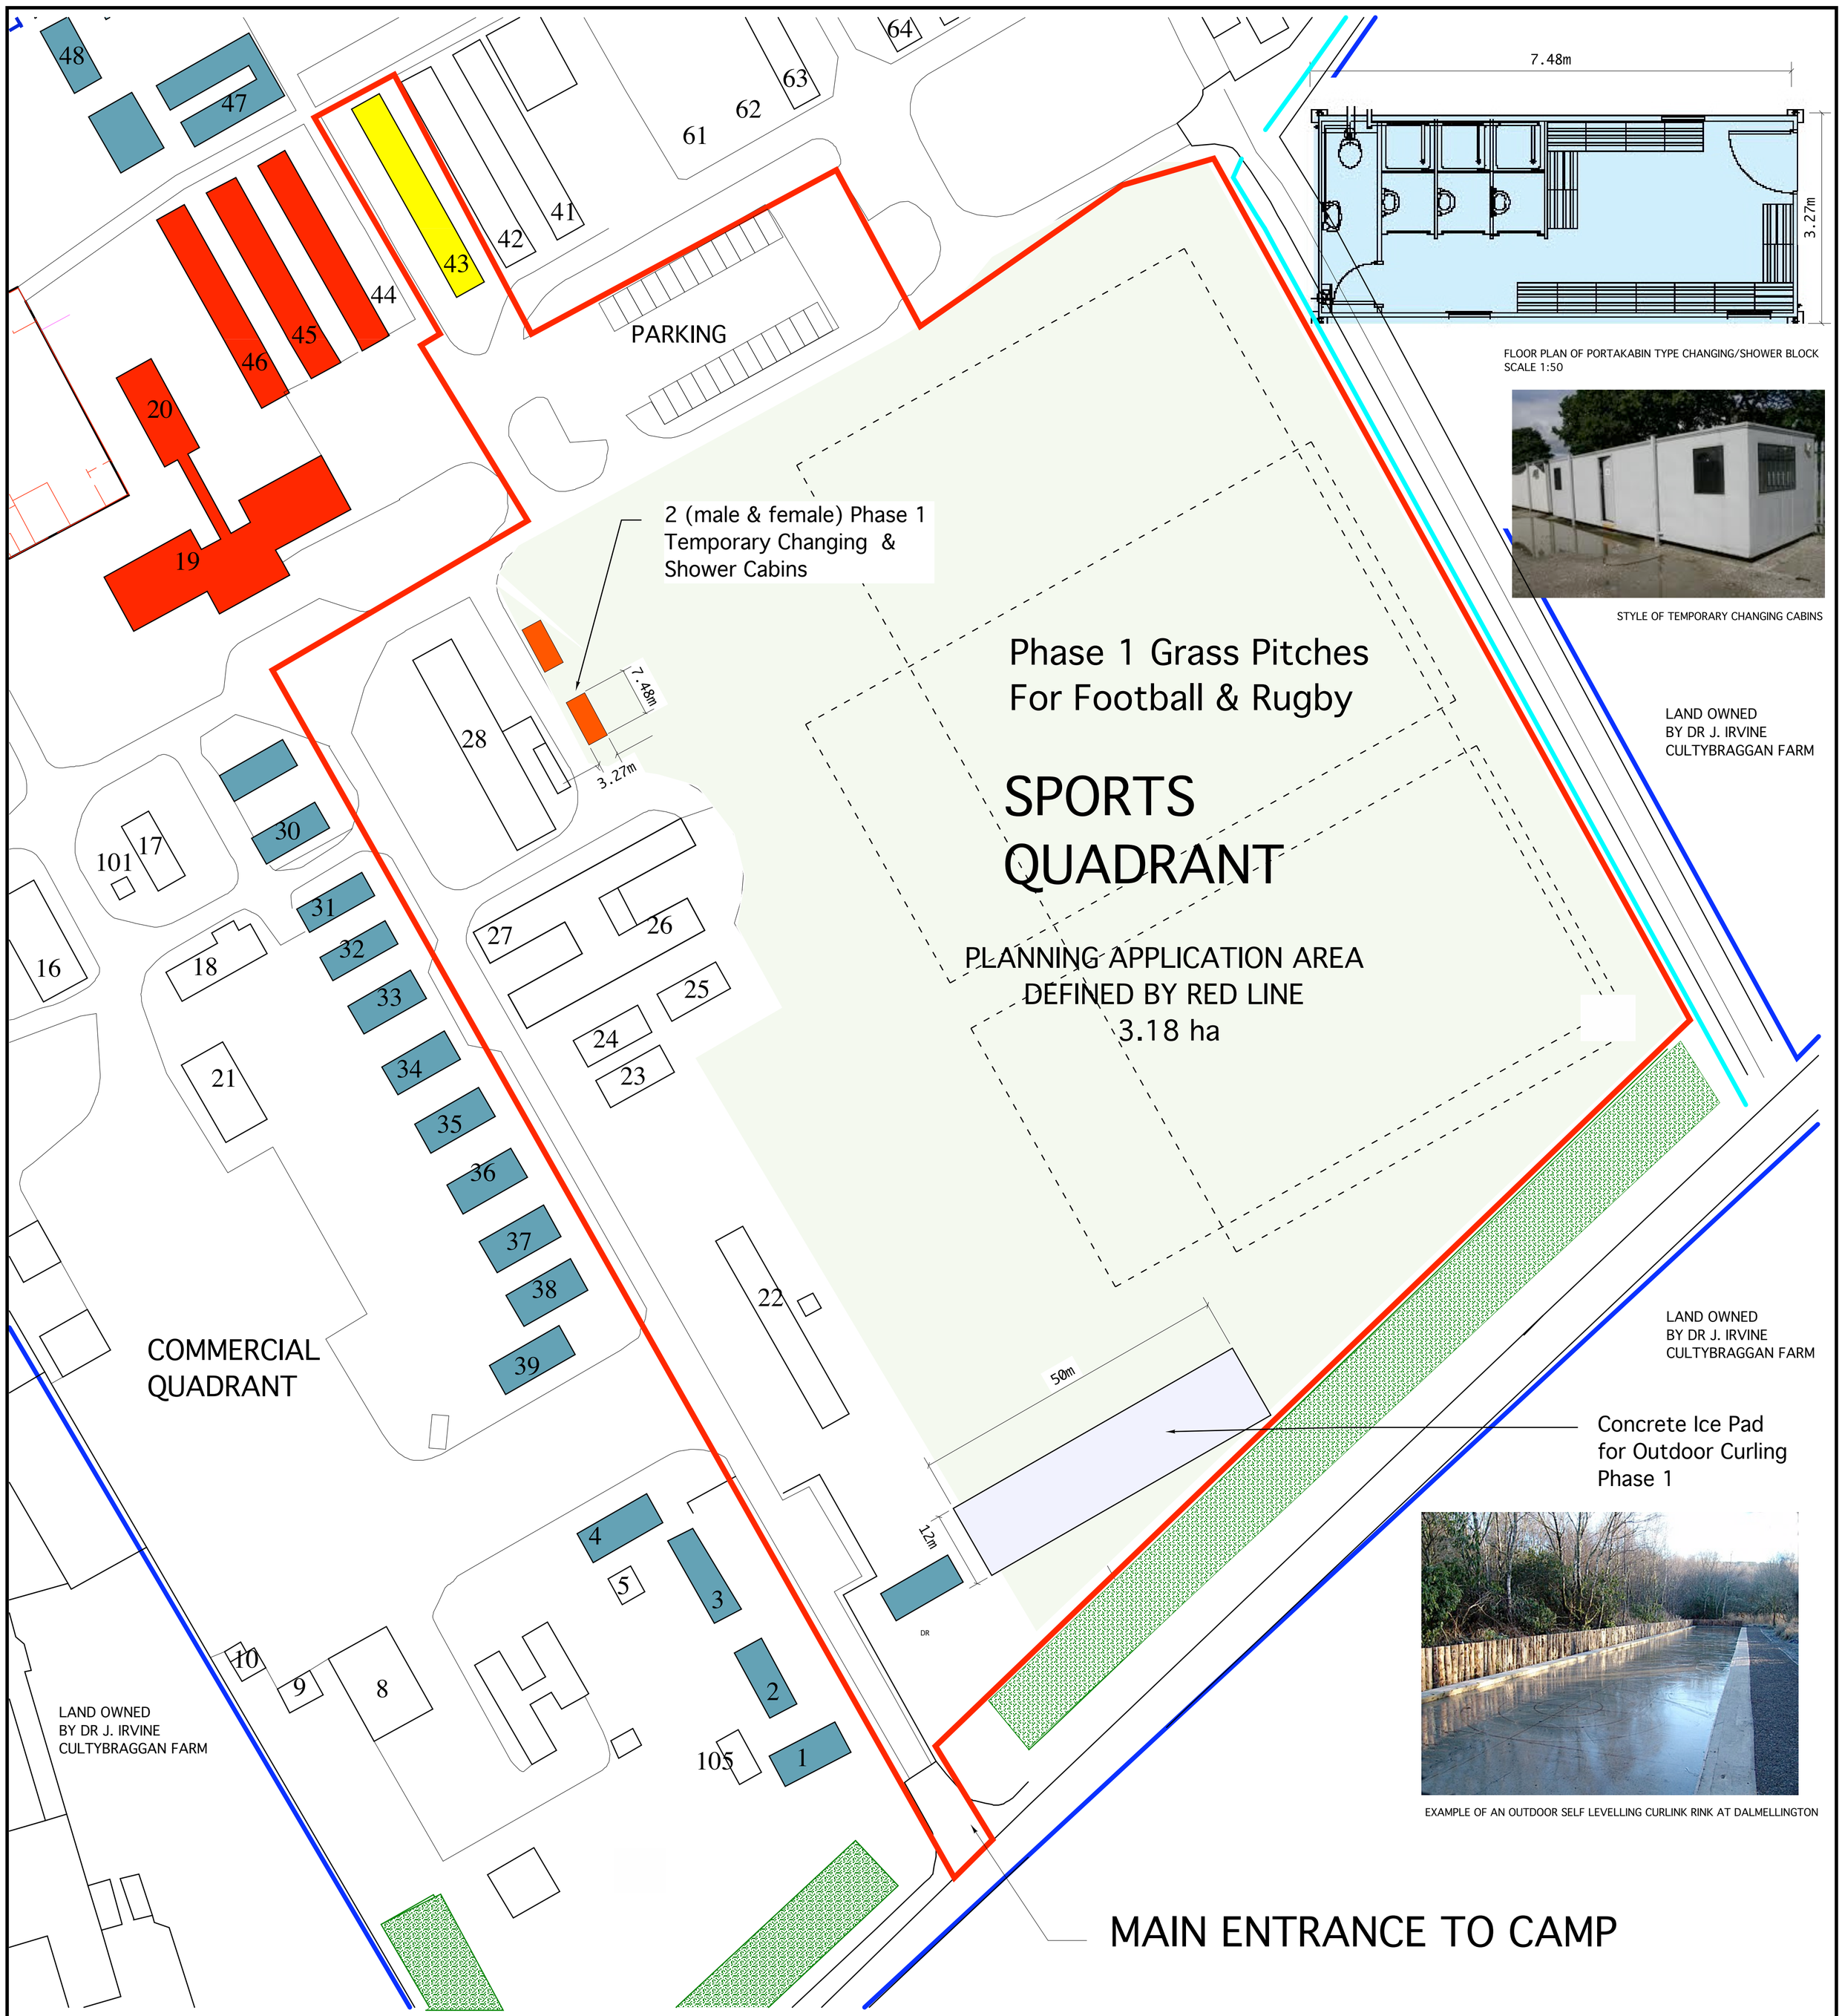

KEY

CDT OWNERSHIP BOUNDARY

PLANNING APPLICATION BOUNDARY FOR CHANGE OF USE FOR SPORTS & RECREATION

EXISTING TREE BELTS

GRADE A LISTED BUILDINGS

GRADE B LISTED BUILDINGS

SPORTS QUADRANT

PHASE 1 TEMPORARY CHANGING AND SHOWERS (PORTAKABIN TYPE BUILDINGS)

HUT 43 FOR INDOOR SPORTS USE. NO EXTERNAL CHANGES TO BUILDING (1ST PHASE)

PROPOSED CONCRETE ICE PAD FOR OUTDOOR CURLING (1ST PHASE)

COMRIE DEVELOPMENT TRUST
CULTYBRAGGAN CAMP
CHANGE OF USE FOR SPORTS & RECREATION
SPORTS QUADRANT PHASE 1 PROPOSALS
DRAWING No. CDT/CULTY/SQ003
SCALE 1:500 AT A1
STATUS OF DRAWING: PLANNING

0m 10m 50m

NORTH

CDT COMRIE DEVELOPMENT TRUST

Company limited by guarantee- Registered in Scotland - Reg No SC305425.
Charity Reg No SC038596.
Registered Office - 5 Dunira Street Comrie, Perthshire, PH6 2LJ